

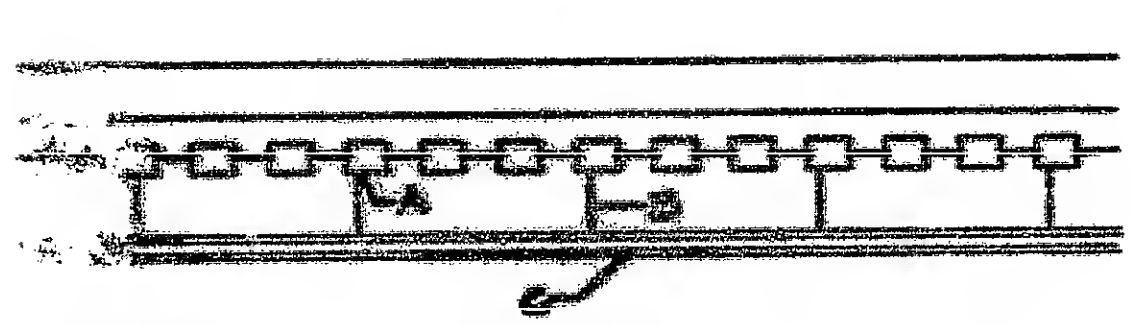






WEST STREET

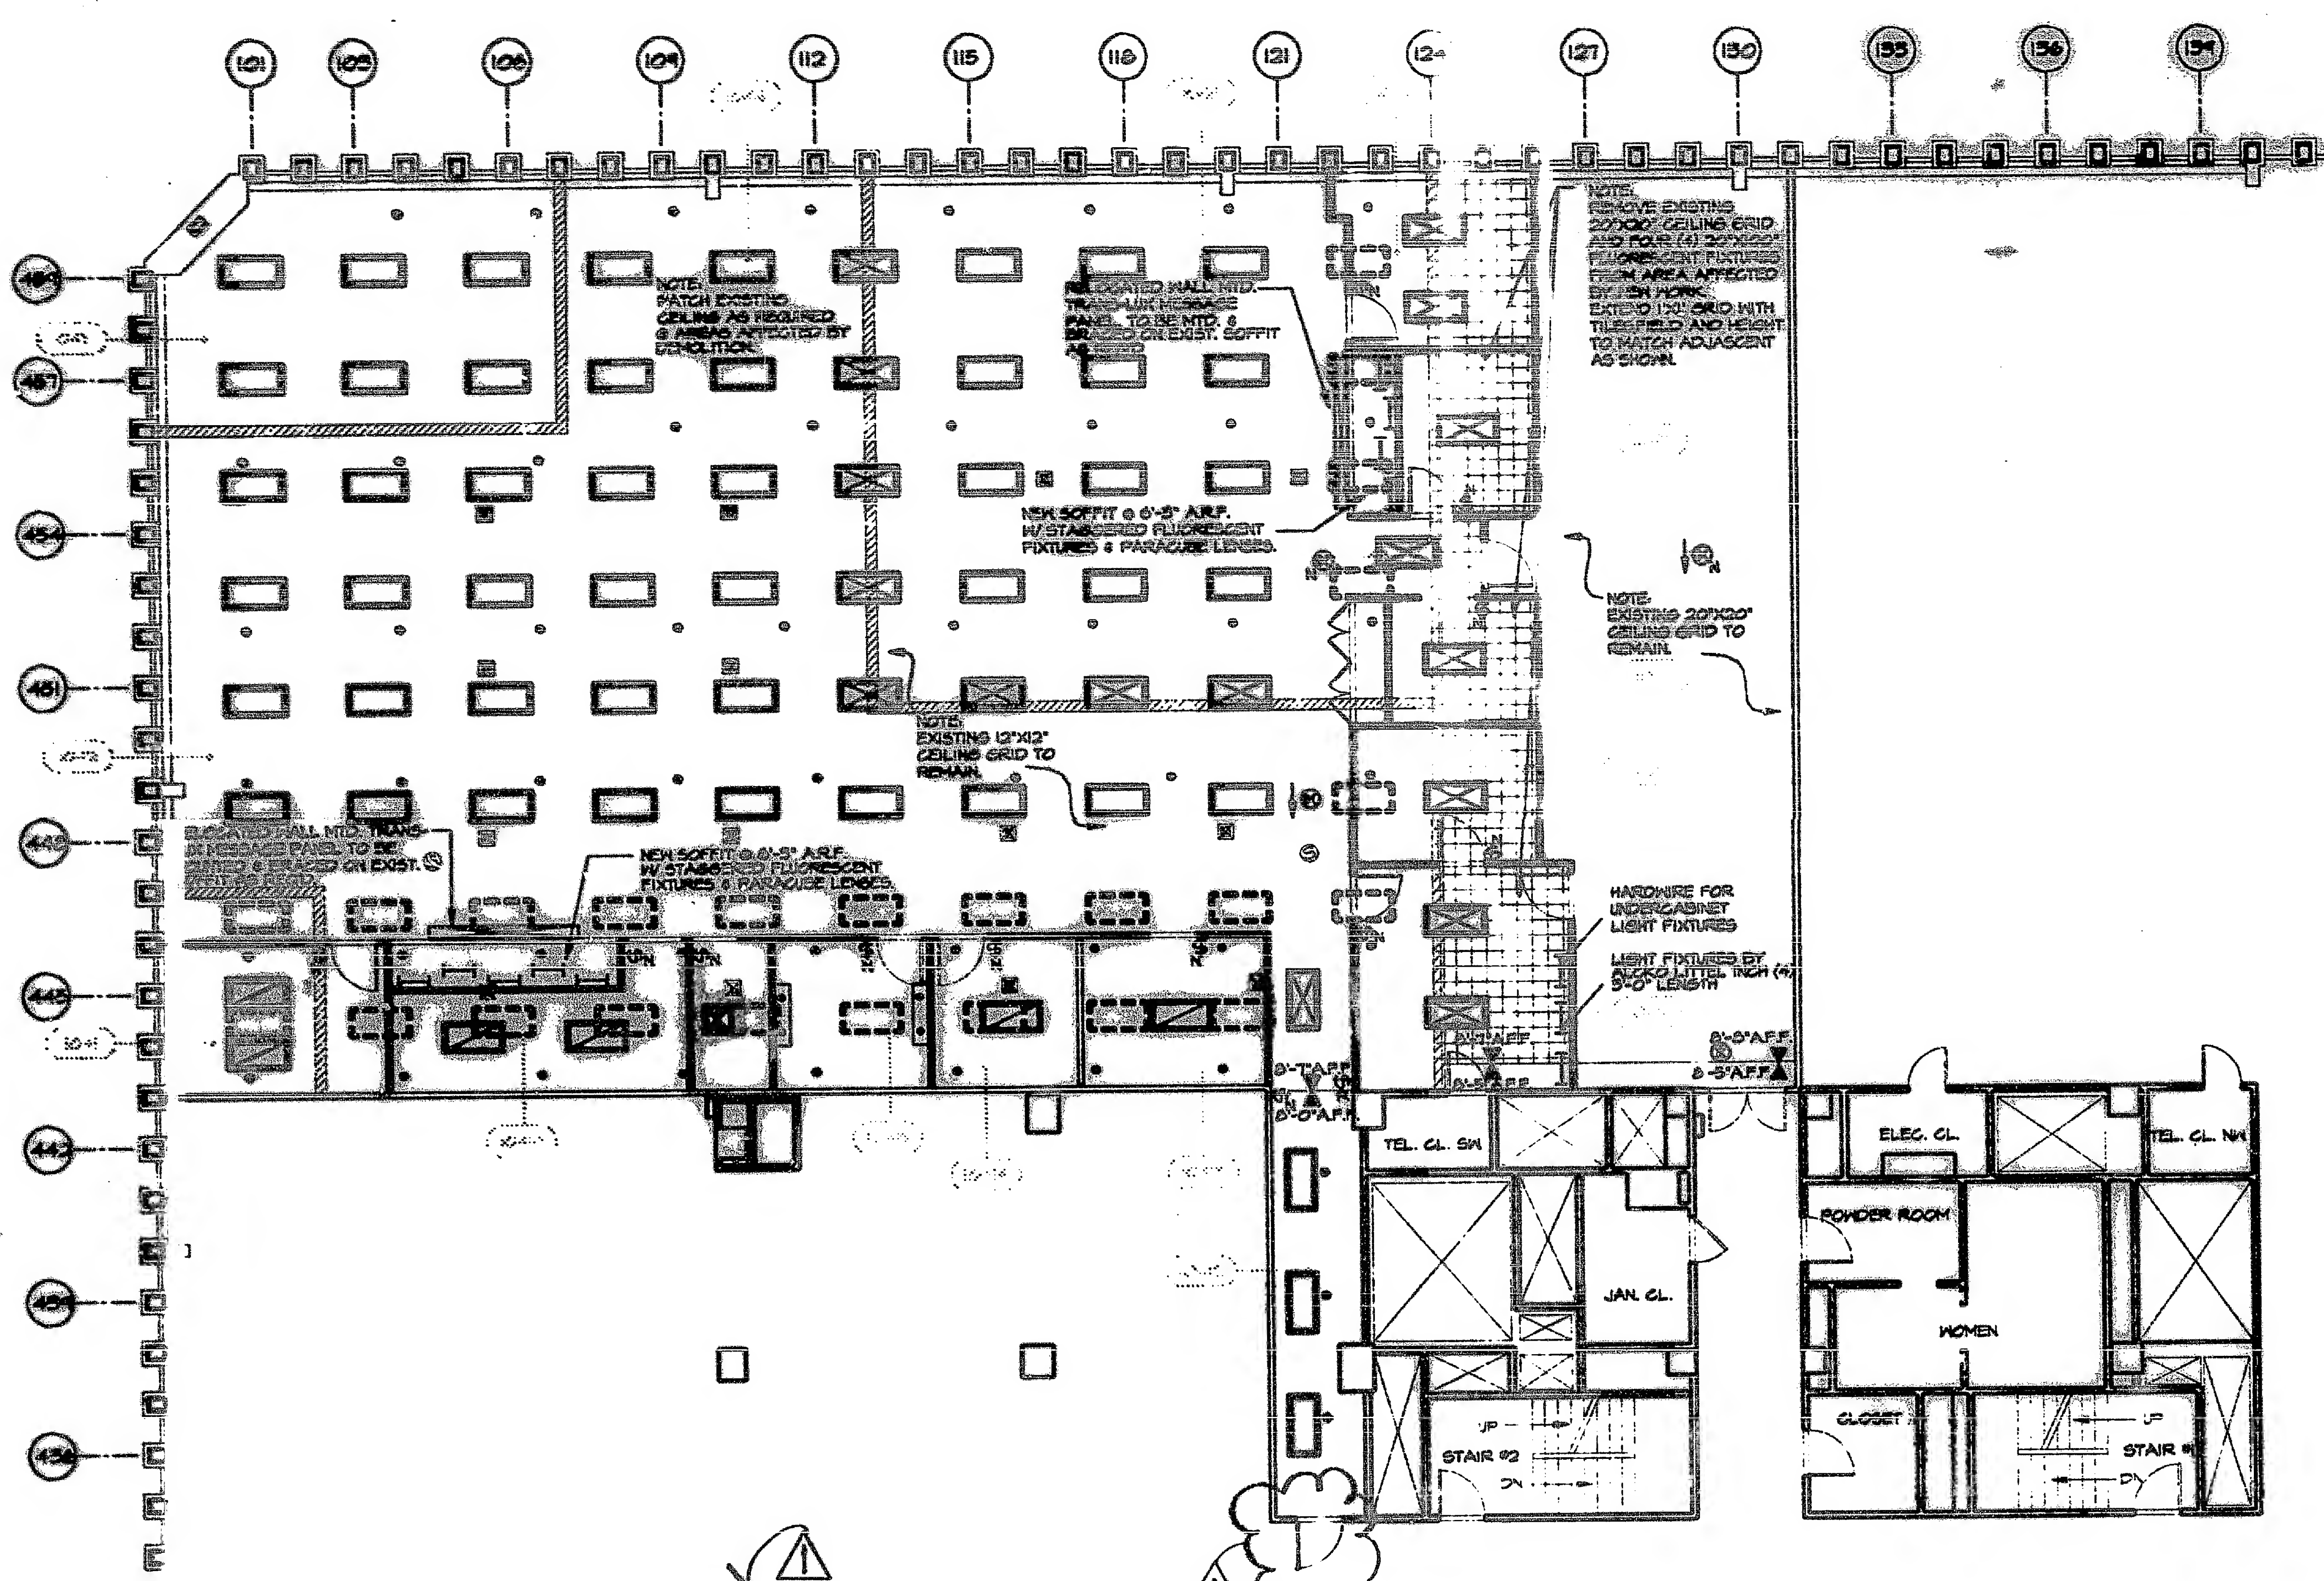

1. ALL LIGHT FIXTURES AND OTHER EQUIPMENT (AIR BOXES, ETC.) SHALL BE INSTALLED TO PROVIDE CLEARANCE OF 4'-0\"/>

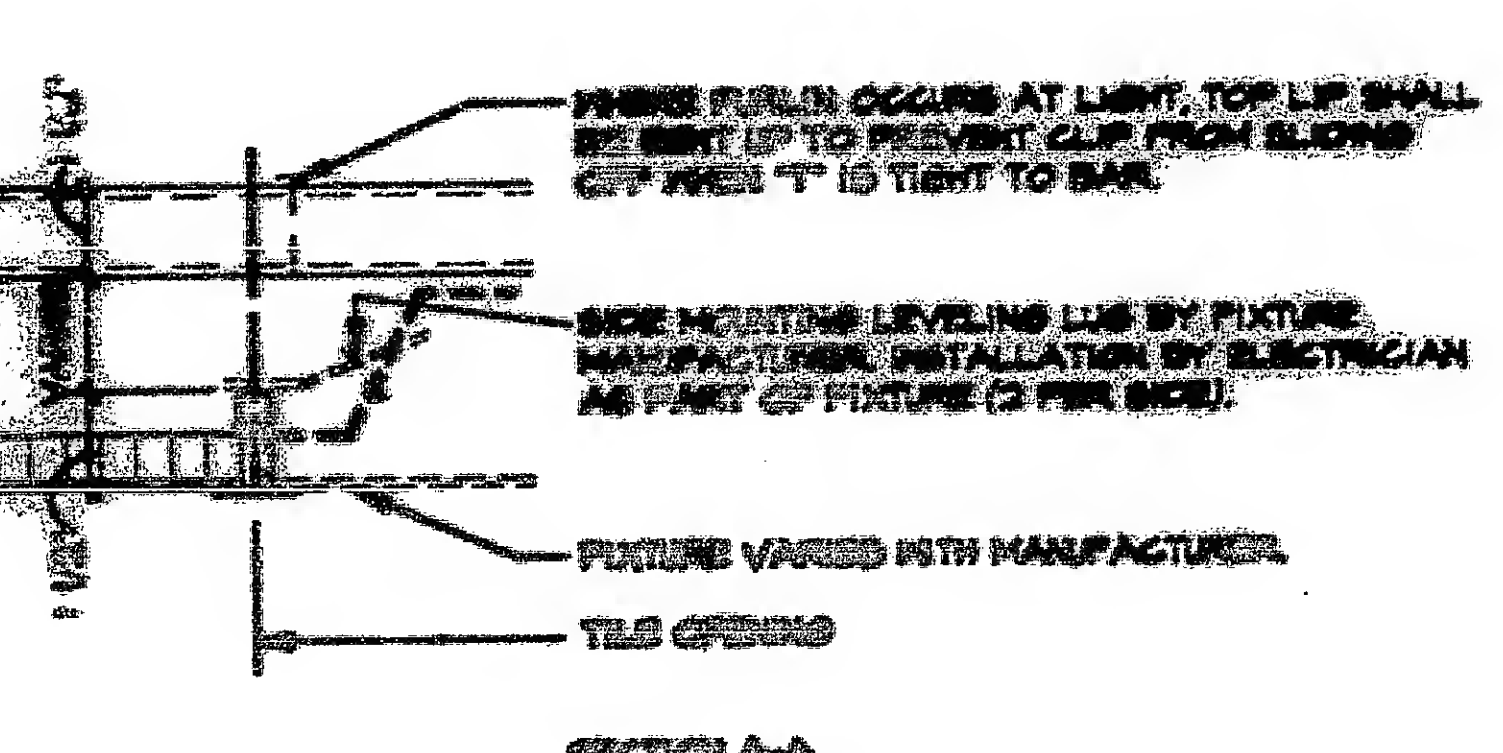

2. THE TOTAL HEIGHT OF A LIGHT FIXTURE AND OTHER EQUIPMENT (AIR BOXES, ETC.) SHALL NOT EXCEED 4'-0\"/>

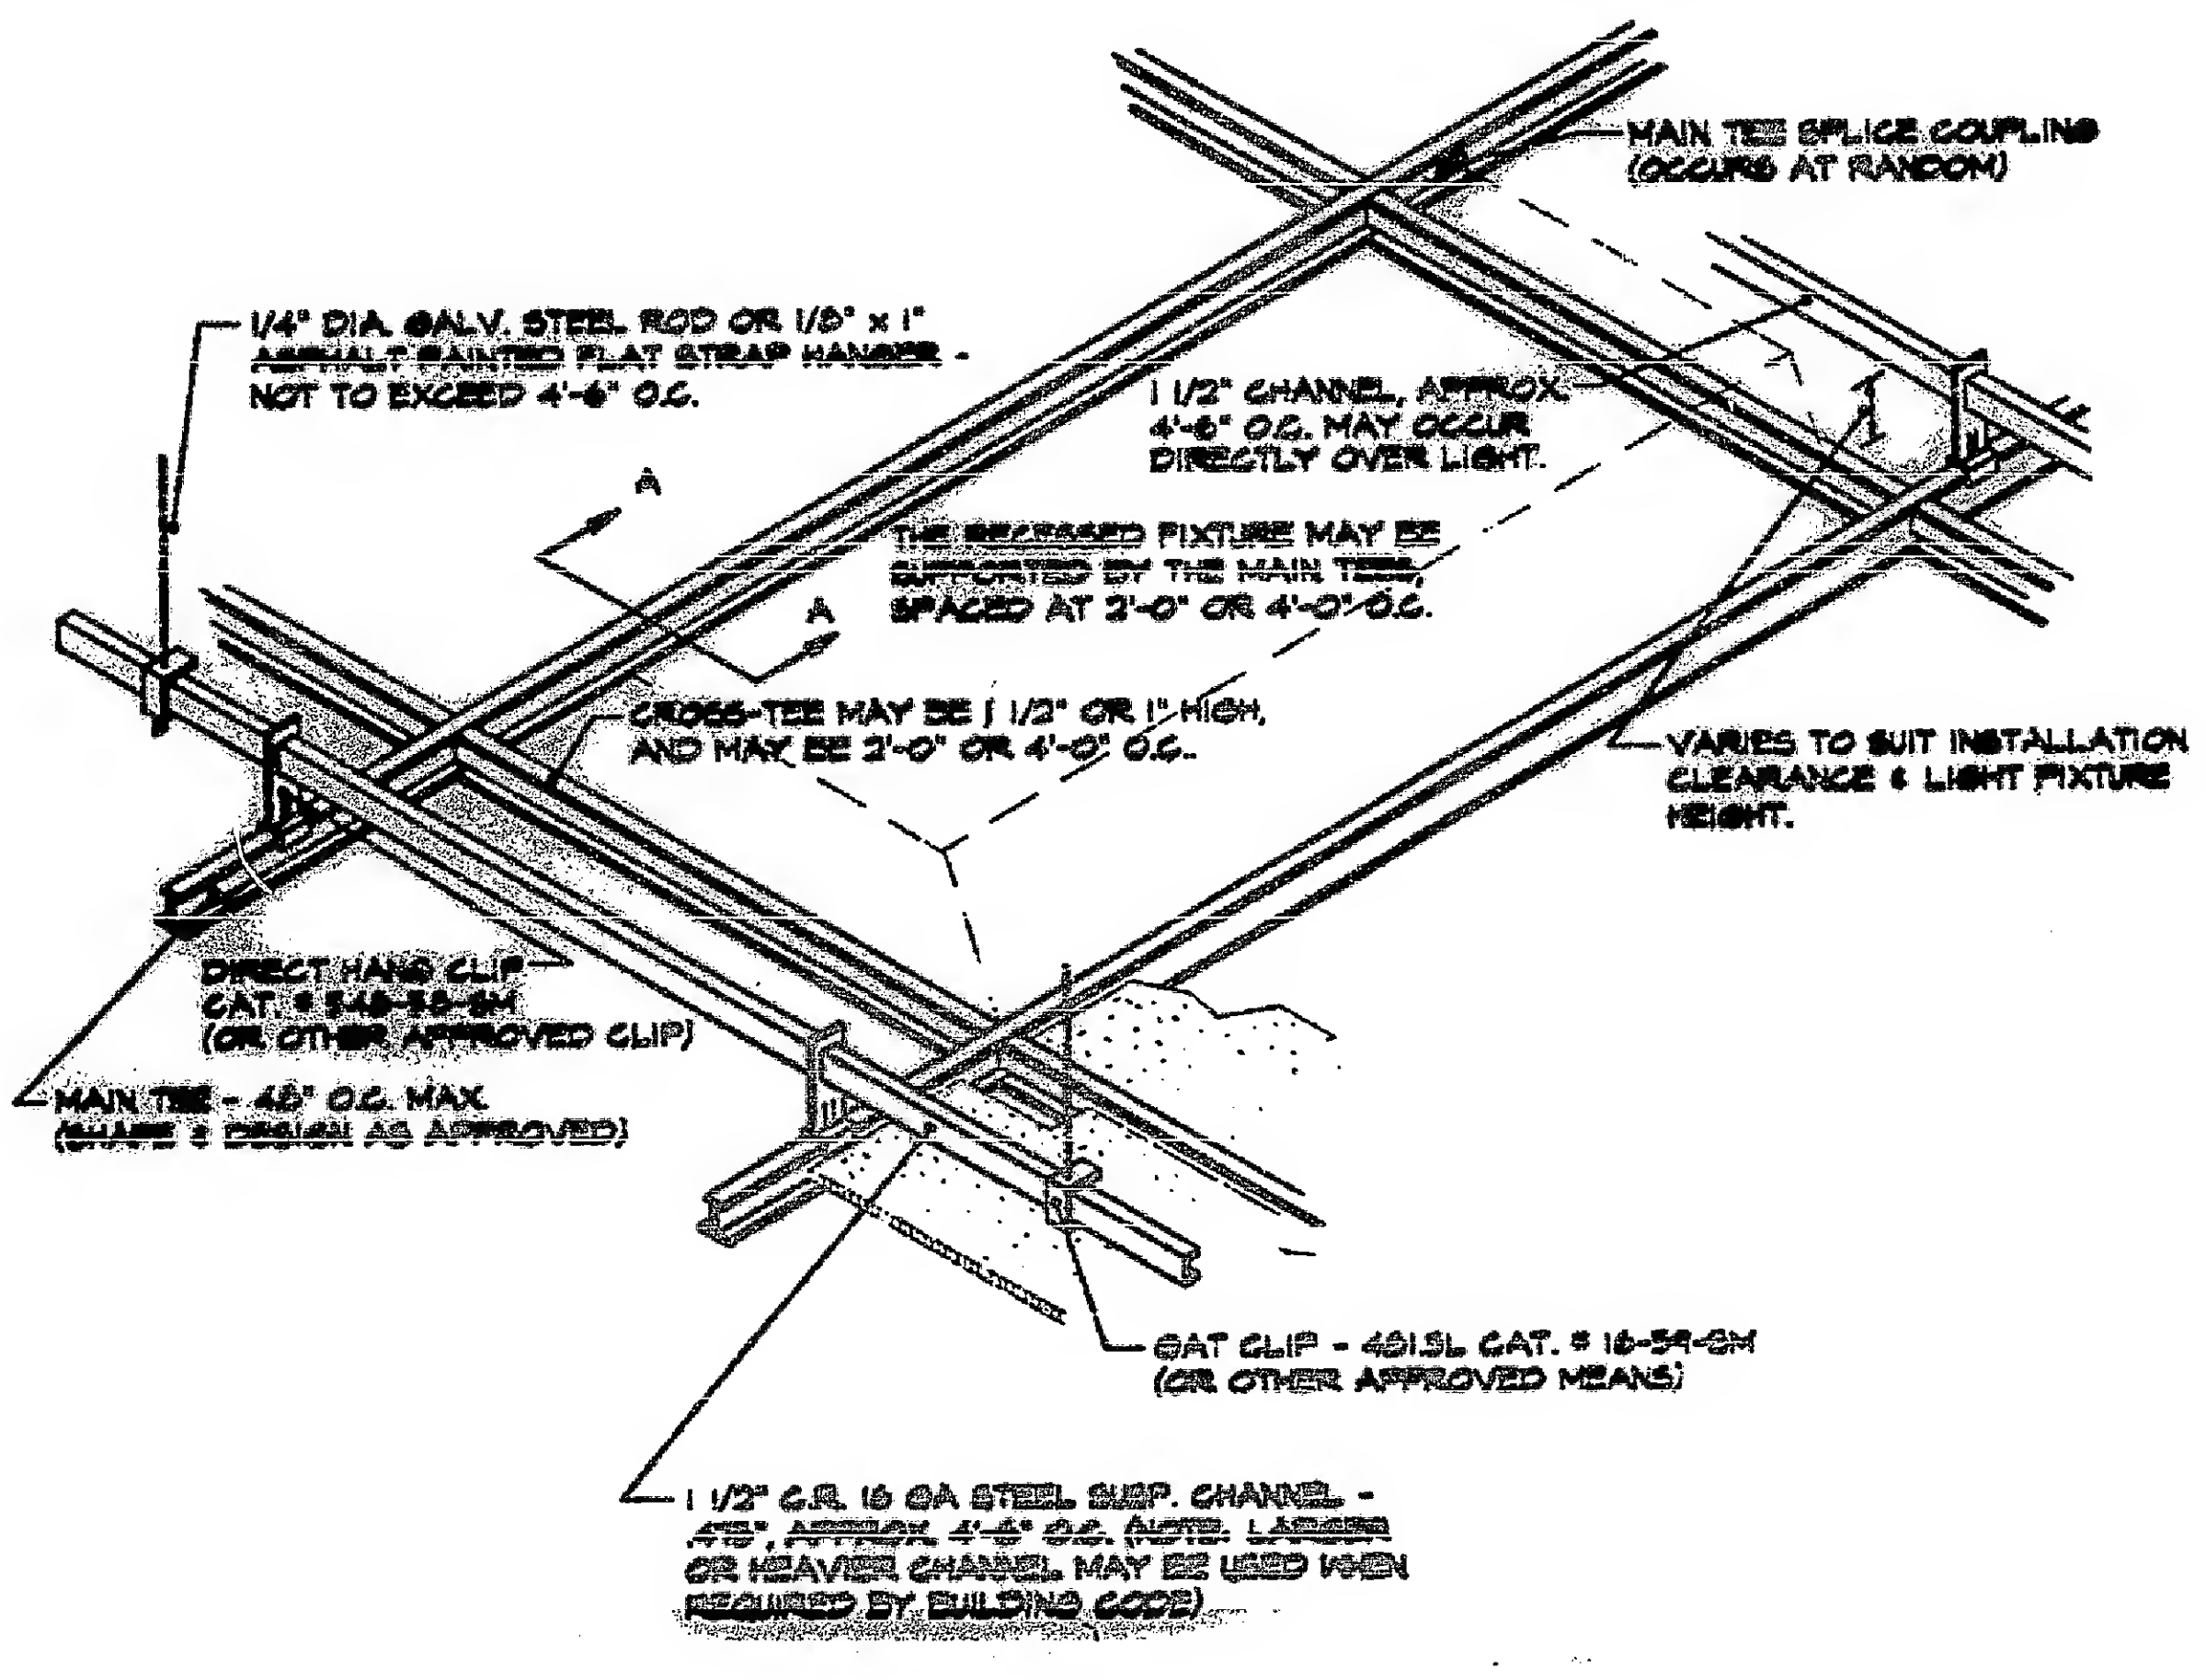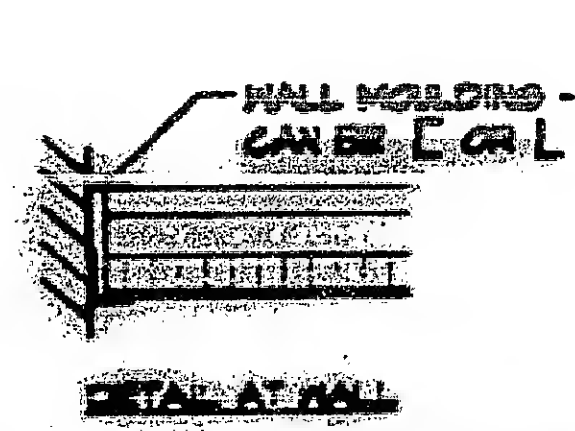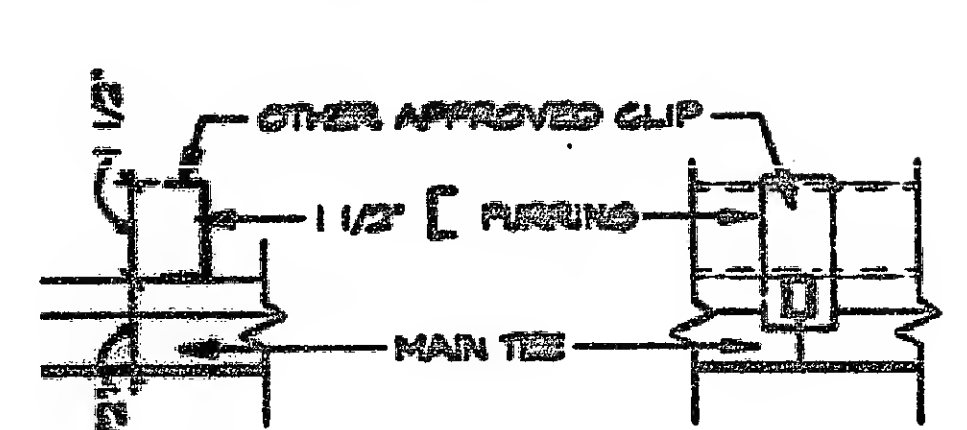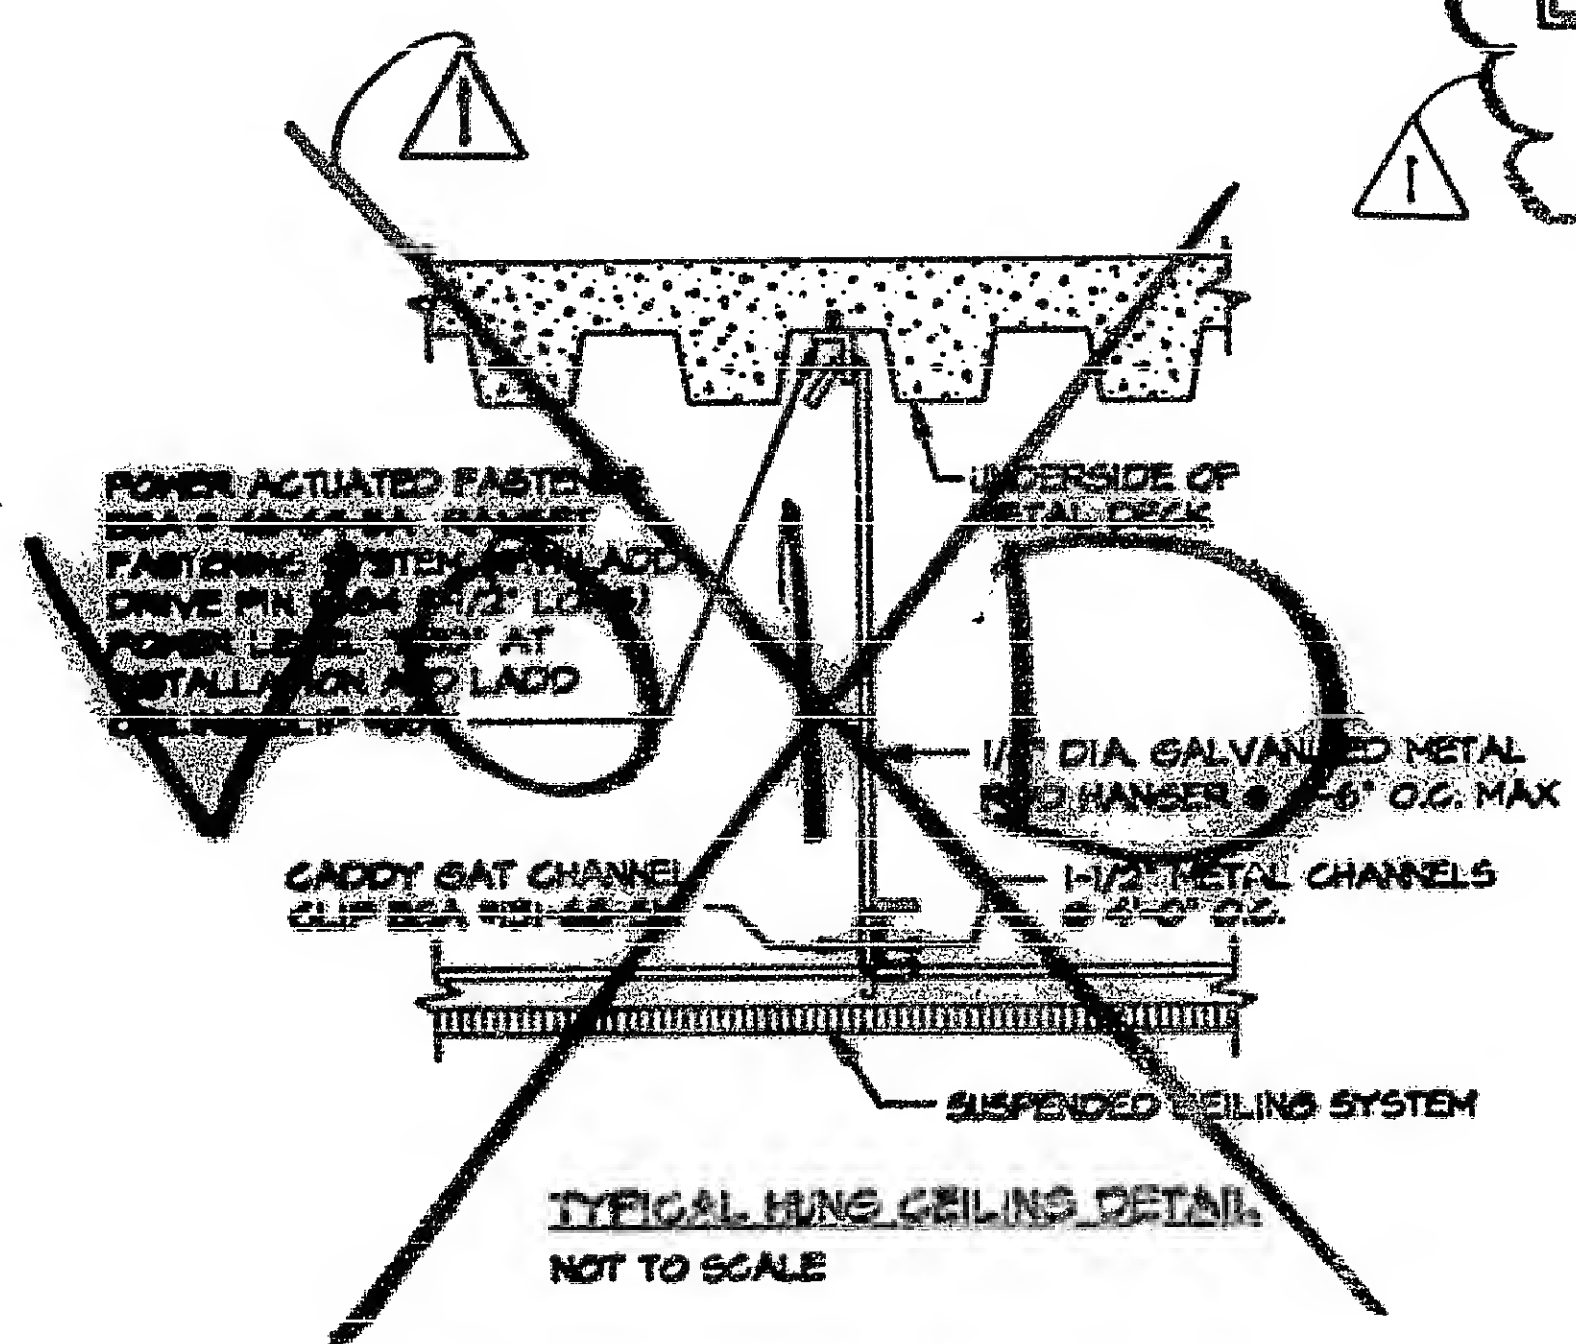

LEGEND	
	EXISTING 2x4
	EXISTING 2x6
	RELOCATED 2x4
	NEW 2x4 FLANGE
	EXISTING SUPPORT
	EXISTING SUPPORT
	EXISTING EXIT (N) DENOTES
	EXISTING SWITCH (N) DENOTES
	EXISTING SWITCH (N) DENOTES
	NEW DUTCH MAN
	EXISTING SPRINKLER
	NEW NATIONAL CENTRIFUGAL FAN
	NEW NATIONAL CENTRIFUGAL FAN
	RELOCATED 1-1/2\"/>

ALTERNATIVE PRICE  
G.C. TO PROVIDE SEPARATE PRICES FOR PLASTIC PARABOLIC LAMP GLASS TO SUIT EXISTING FIXTURES

AREA OF WORK